VILLAGE OF LIBERTYVILLE
WATER DISTRIBUTION SYSTEM

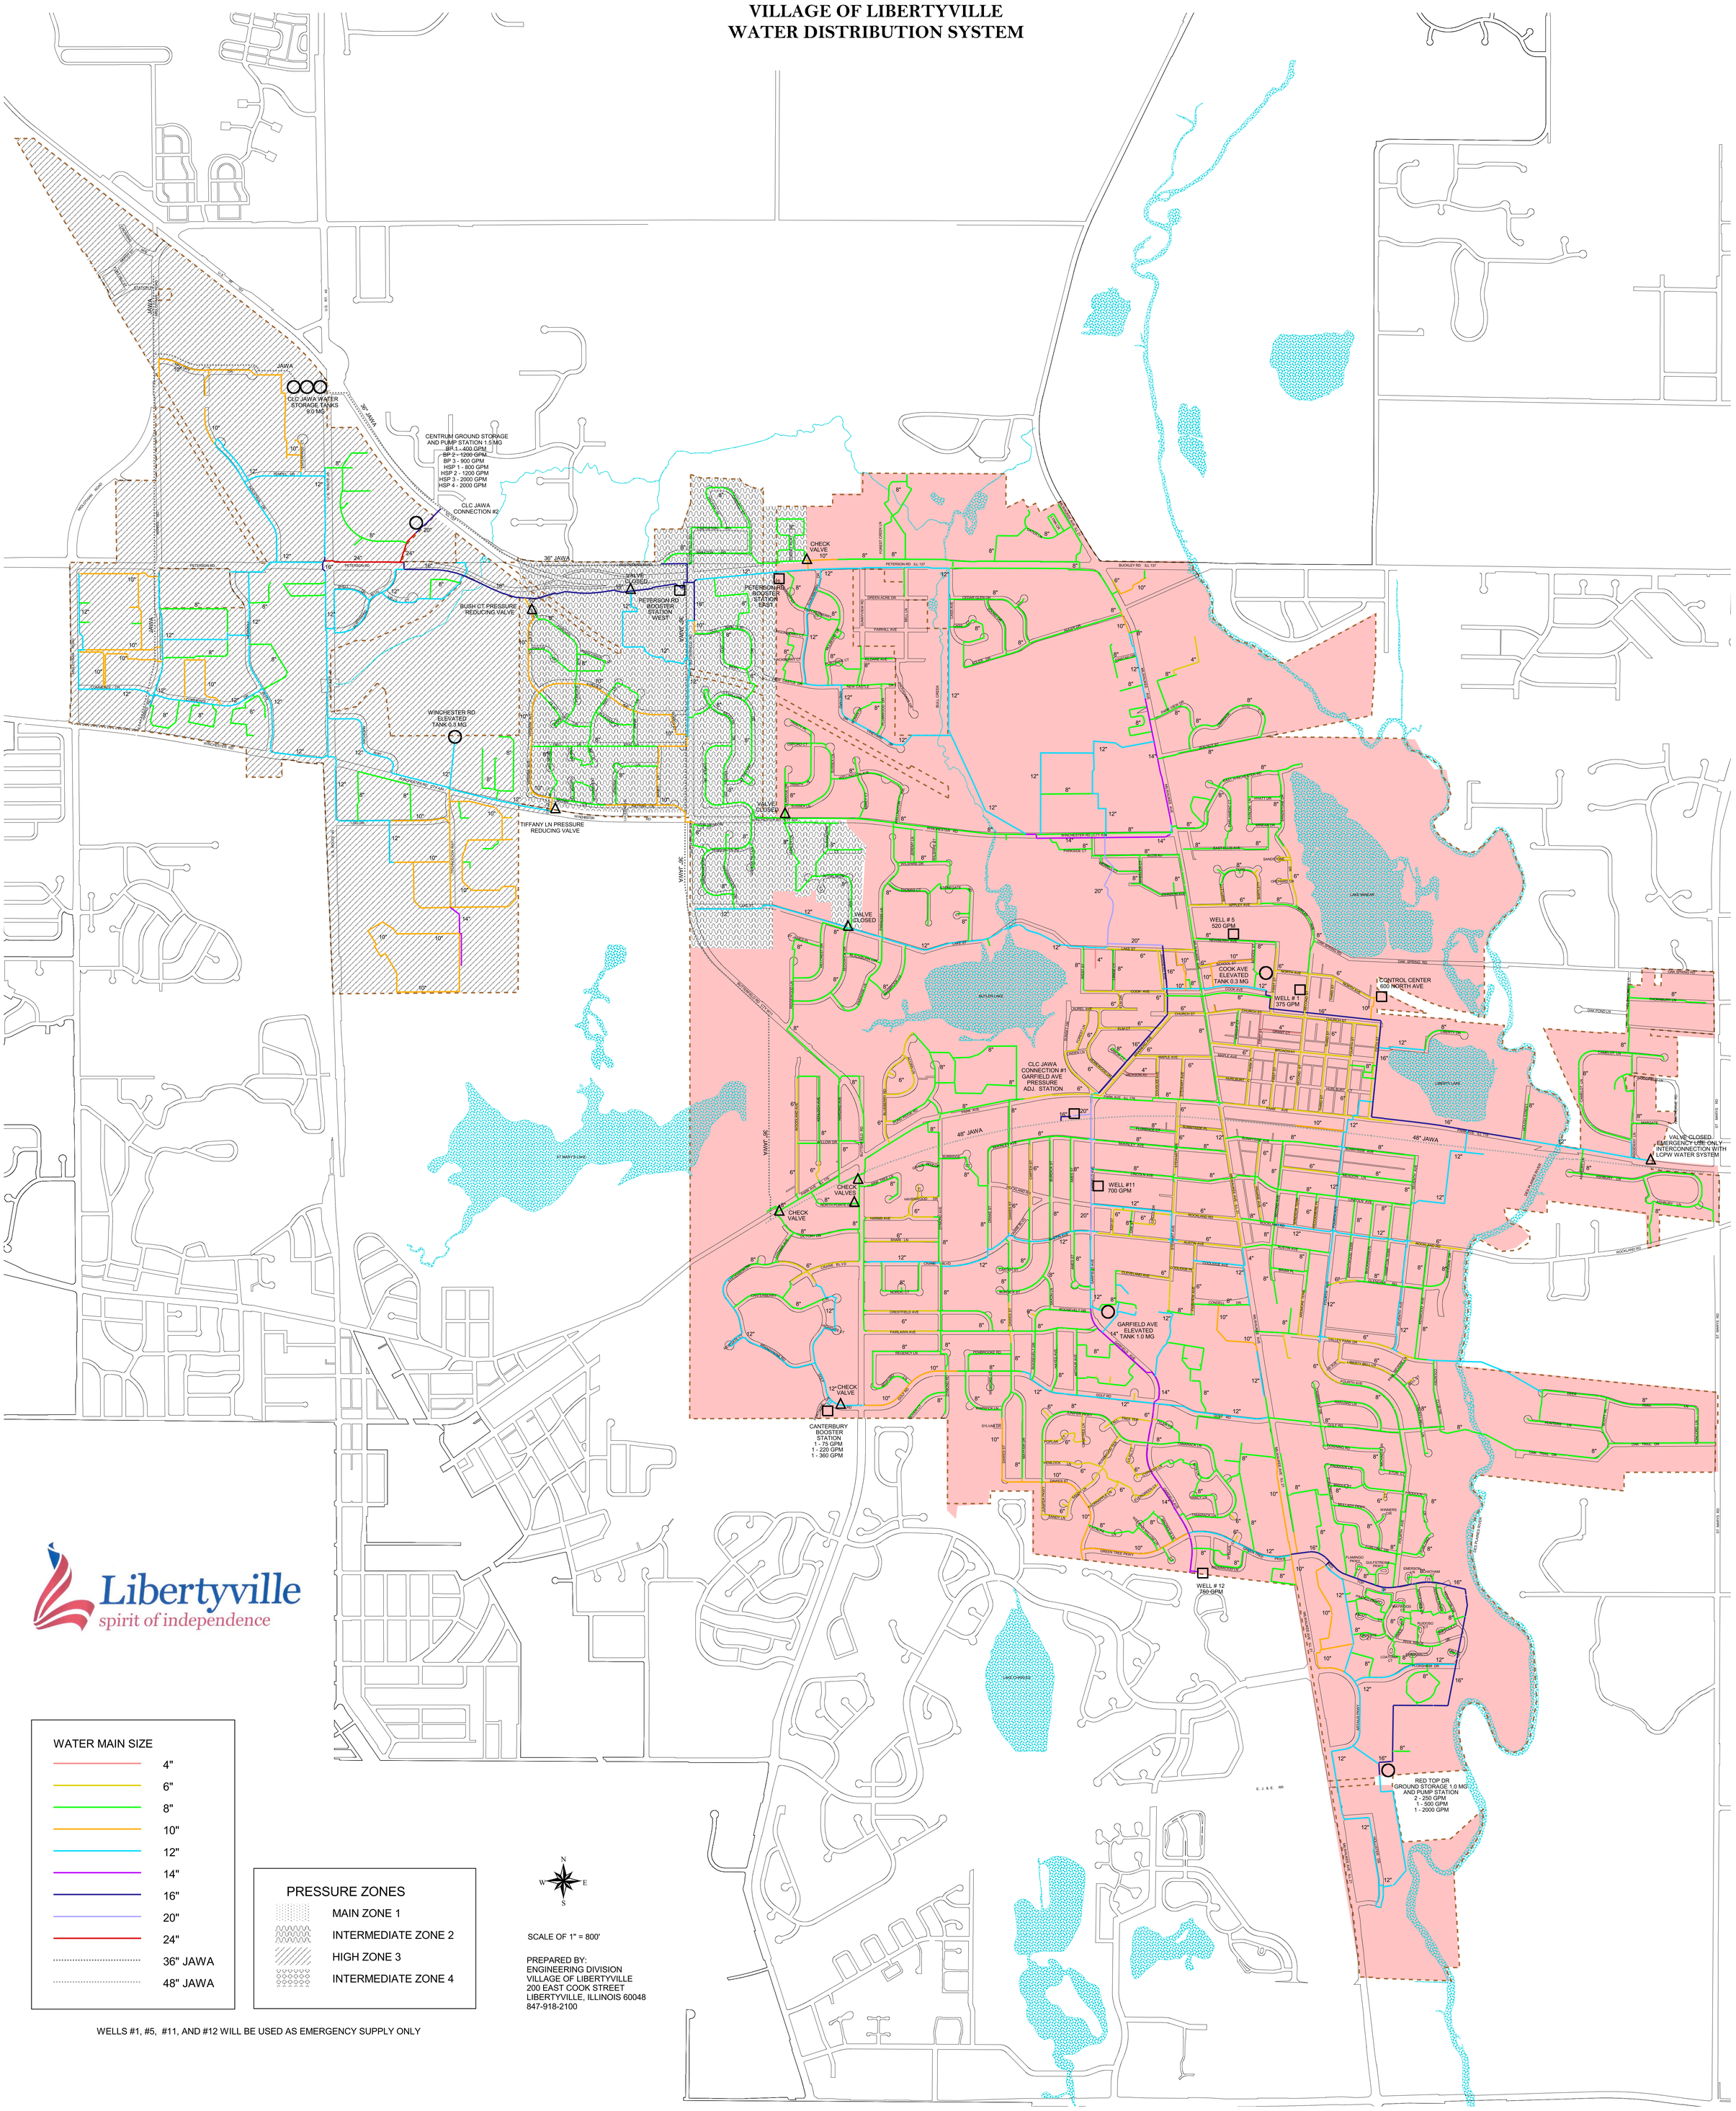

WELLS #1, #5, #11, AND #12 WILL BE USED AS EMERGENCY SUPPLY ONLY